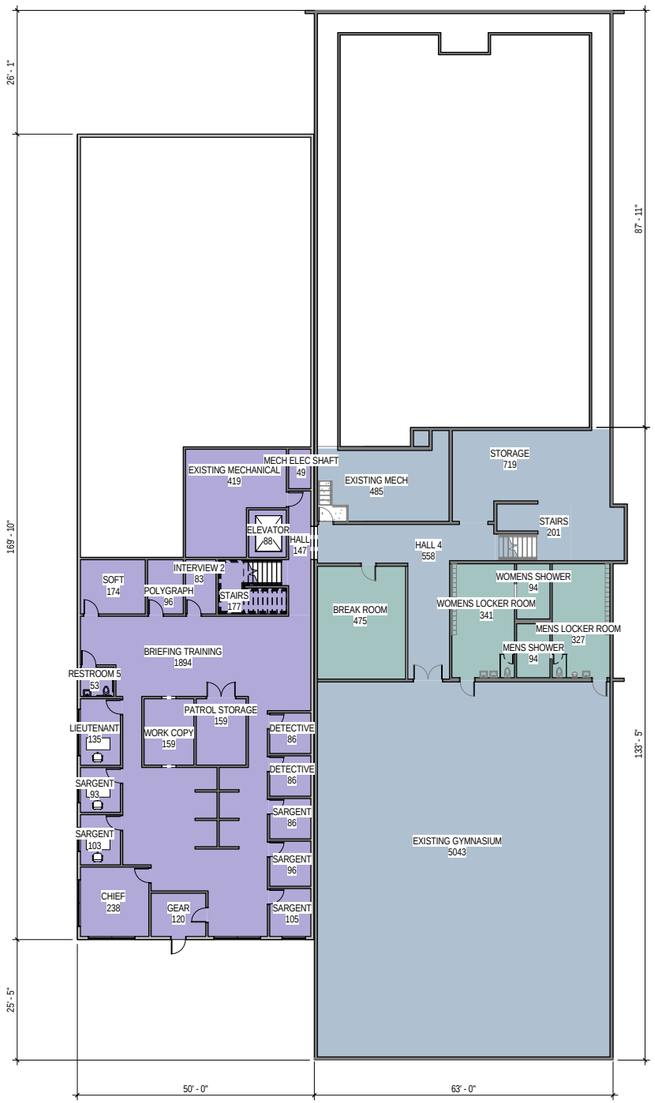

1 A-001 **FIRST FLOOR PLAN OVERALL**

1/16" = 1'-0"

2 A-001 **SECOND FLOOR PLAN OVERALL**

1/16" = 1'-0"

AREA SCHEDULE (GROSS)	
Name	Area
FIRST FLOOR EXISTING	8360 SF
FIRST FLOOR NEW	4675 SF
SECOND FLOOR EXISTING	8842 SF
SECOND FLOOR NEW	8492 SF
	30369 SF

INVESTIGATION / PATROL	
Name	Area
BRIEFING TRAINING	1894 SF
CHIEF	238 SF
DETECTIVE	86 SF
DETECTIVE	86 SF
ELEVATOR	88 SF
EXISTING MECHANICAL	419 SF
GEAR	120 SF
HALL	147 SF
INTERVIEW 2	83 SF
LIEUTENANT	135 SF
MECH ELEC SHAFT	49 SF
PATROL STORAGE	159 SF
POLYGRAPH	96 SF
RESTROOM 5	53 SF
SARGENT	93 SF
SARGENT	103 SF
SARGENT	105 SF
SARGENT	96 SF
SARGENT	86 SF
SOFT	174 SF
STAIRS	177 SF
WORK COPY	159 SF
	4648 SF

GYMNASIUM SUPPORT	
Name	Area
EXISTING GYMNASIUM	5043 SF
EXISTING MECH	485 SF
HALL 4	558 SF
STAIRS	201 SF
STORAGE	719 SF
	7005 SF

FITNESS SUPPORT	
Name	Area
BREAK ROOM	475 SF
WOMENS LOCKER ROOM	341 SF
MENS LOCKER ROOM	327 SF
WOMENS SHOWER	94 SF
MENS SHOWER	94 SF
	1331 SF

DISPATCH	
Name	Area
BREAK ROOM	156 SF
COPY	57 SF
DISPATCH	1369 SF
DISPATCH SUPPORT	192 SF
FILES AND MAIL	190 SF
HALL 1	197 SF
IT	211 SF
LOBBY	521 SF
LOCKERS	215 SF
RESTROOM 2	49 SF
RESTROOM 4	52 SF
RESTROOM 5	55 SF
SOFT INTERVIEW	158 SF
SUPERVISOR	190 SF
	3611 SF

JAIL SUPPORT	
Name	Area
BEDDING UNIFORMS	119 SF
BOOKING	1128 SF
CONTROL	360 SF
FILES	101 SF
FOOD PREP	111 SF
HALL 2	555 SF
INTERVIEW 1	102 SF
JANITOR	34 SF
LAUNDRY	119 SF
REPORT INTOX	203 SF
RESTROOM 1	53 SF
SALLY PORT	439 SF
STRIP SEARCH DECON	180 SF
VISIT	102 SF
	3604 SF

JAIL CELLS	
Name	Area
CELL 1	90 SF
CELL 1	90 SF
CELL 2	110 SF
CELL 2	110 SF
CELL 2	110 SF
CELL 2	110 SF
CELL 2	110 SF
CELL 2	110 SF
HOLDING	80 SF
JUVINILE DETENTION	80 SF
	996 SF

EVIDENCE	
Name	Area
BOOT WASH RAIN GEAR	54 SF
DECON	61 SF
EVIDENCE STORAGE	129 SF
HALL	776 SF
LONG TERM EVIDENCE STORAGE 1	702 SF
LONG TERM EVIDENCE STORAGE 2	213 SF
NORTH VESTIBULE	55 SF
	1991 SF

PROPERTY	
Name	Area
DRUGS	115 SF
EVIDENCE RECIEVING	228 SF
EVIDENCE SUBMIT	128 SF
FOUND	60 SF
FOUND	60 SF
MARIJUANA	90 SF
MONEY	24 SF
SUPPLY	61 SF
VEHICLE EVIDENCE	713 SF
	1479 SF

GUN RANGE	
Name	Area
GUN RANGE	2574 SF

GUN RANGE SUPPORT	
Name	Area
ARMS	141 SF
EAST VESTIBULE	71 SF
ENTRY STAIR	196 SF
GUN CLEANING	76 SF
STORAGE	68 SF
	552 SF

KITCHEN	
Name	Area
BUNK	114 SF
BUNK	165 SF
KITCHEN	561 SF
RADIO	321 SF
	1161 SF

SUPPORT	
Name	Area
ENTRY	462 SF
FAN	123 SF
HALL 5	56 SF
HALL 6	260 SF
JANITOR	132 SF
TOILET	31 SF
	1065 SF

Stantec

Stantec Architecture Inc.
725 East Fireweed Lane Suite 200
Anchorage, AK 99503-2245
Tel: (907) 276-4245 / Fax: (907) 258-4653

www.stantec.com

Copyright Reserved

The Contractor shall verify and be responsible for all dimensions. DO NOT scale the drawing - any errors or omissions shall be reported to Stantec without delay.
The Copyrights to all designs and drawings are the property of Stantec. Reproduction or use for any purpose other than that authorized by Stantec is forbidden.

Consultants

Legend

Notes

Revision	By	Appd	YYYY.MM.DD
PACKAGE G			
PACKAGE F			
PACKAGE E			
PACKAGE D			
PACKAGE C			
PACKAGE B			
PACKAGE A			

Issued	By	Appd	YYYY.MM.DD

Permit-Seal

Client/Project

City of Homer

Homer Public Safety Building

Homer Alaska

Title

OVERALL AREA PLANS

Project No. 204600234

Scale 1/16" = 1'-0"

Revision

Drawing No.

A-001

RevitServer:\\000000000\ENTER_PATH
6/8/2016 3:12:18 PM

ORIGINAL SHEET - ANSI D (22"x34")

1 A-101 **FIRST FLOOR PLAN**

1/8" = 1'-0"

Stantec

Stantec Architecture Inc.
725 East Fireweed Lane Suite 200
Anchorage, AK 99503-2245
Tel: (907) 276-4245 / Fax: (907) 258-4653

www.stantec.com

Copyright Reserved

The Contractor shall verify and be responsible for all dimensions. DO NOT scale the drawing - any errors or omissions shall be reported to Stantec without delay.
The Copyrights to all designs and drawings are the property of Stantec. Reproduction or use for any purpose other than that authorized by Stantec is forbidden.

Consultants

Legend

Notes

Revision	By	Appd	YYYY.MM.DD
PACKAGE G			
PACKAGE F			
PACKAGE E			
PACKAGE D			
PACKAGE C			
PACKAGE B			
PACKAGE A			

Issued	By	Appd	YYYY.MM.DD

Permit-Seal

Client/Project

City of Homer

Homer Public Safety Building

Homer Alaska

Title

FIRST FLOOR PLAN

Project No. 204600234

Scale 1/8" = 1'-0"

Revision

Drawing No.

A-101

RevitServer:\\000000000\ENTER_PATH
6/8/2016 3:12:19 PM

ORIGINAL SHEET - ANSI D (22"x34")

1 / A-102 **SECOND FLOOR PLAN**

1/8" = 1'-0"

Stantec

Stantec Architecture Inc.
725 East Fireweed Lane Suite 200
Anchorage, AK 99503-2245
Tel: (907) 276-4245 / Fax: (907) 258-4653

www.stantec.com

Copyright Reserved

The Contractor shall verify and be responsible for all dimensions. DO NOT scale the drawing - any errors or omissions shall be reported to Stantec without delay.
The Copyrights to all designs and drawings are the property of Stantec. Reproduction or use for any purpose other than that authorized by Stantec is forbidden.

Consultants

Legend

Notes

Revision	By	Appd	YYYY.MM.DD
PACKAGE G			
PACKAGE F			
PACKAGE E			
PACKAGE D			
PACKAGE C			
PACKAGE B			
PACKAGE A			

Issued	By	Appd	YYYY.MM.DD

Permit-Seal

Client/Project
City of Homer

Homer Public Safety Building

Homer Alaska

Title
SECOND FLOOR PLAN

Project No. 204600234

Scale 1/8" = 1'-0"

Revision

Drawing No.

A-102

RevitServer:\\000000000\ENTER_PATH
8/8/2016 3:12:19 PM

ORIGINAL SHEET - ANSI D (22"x34")