OPTION 2 : SHORT TERM COMBINED REPLACE POLICE/FIRE STATIONS

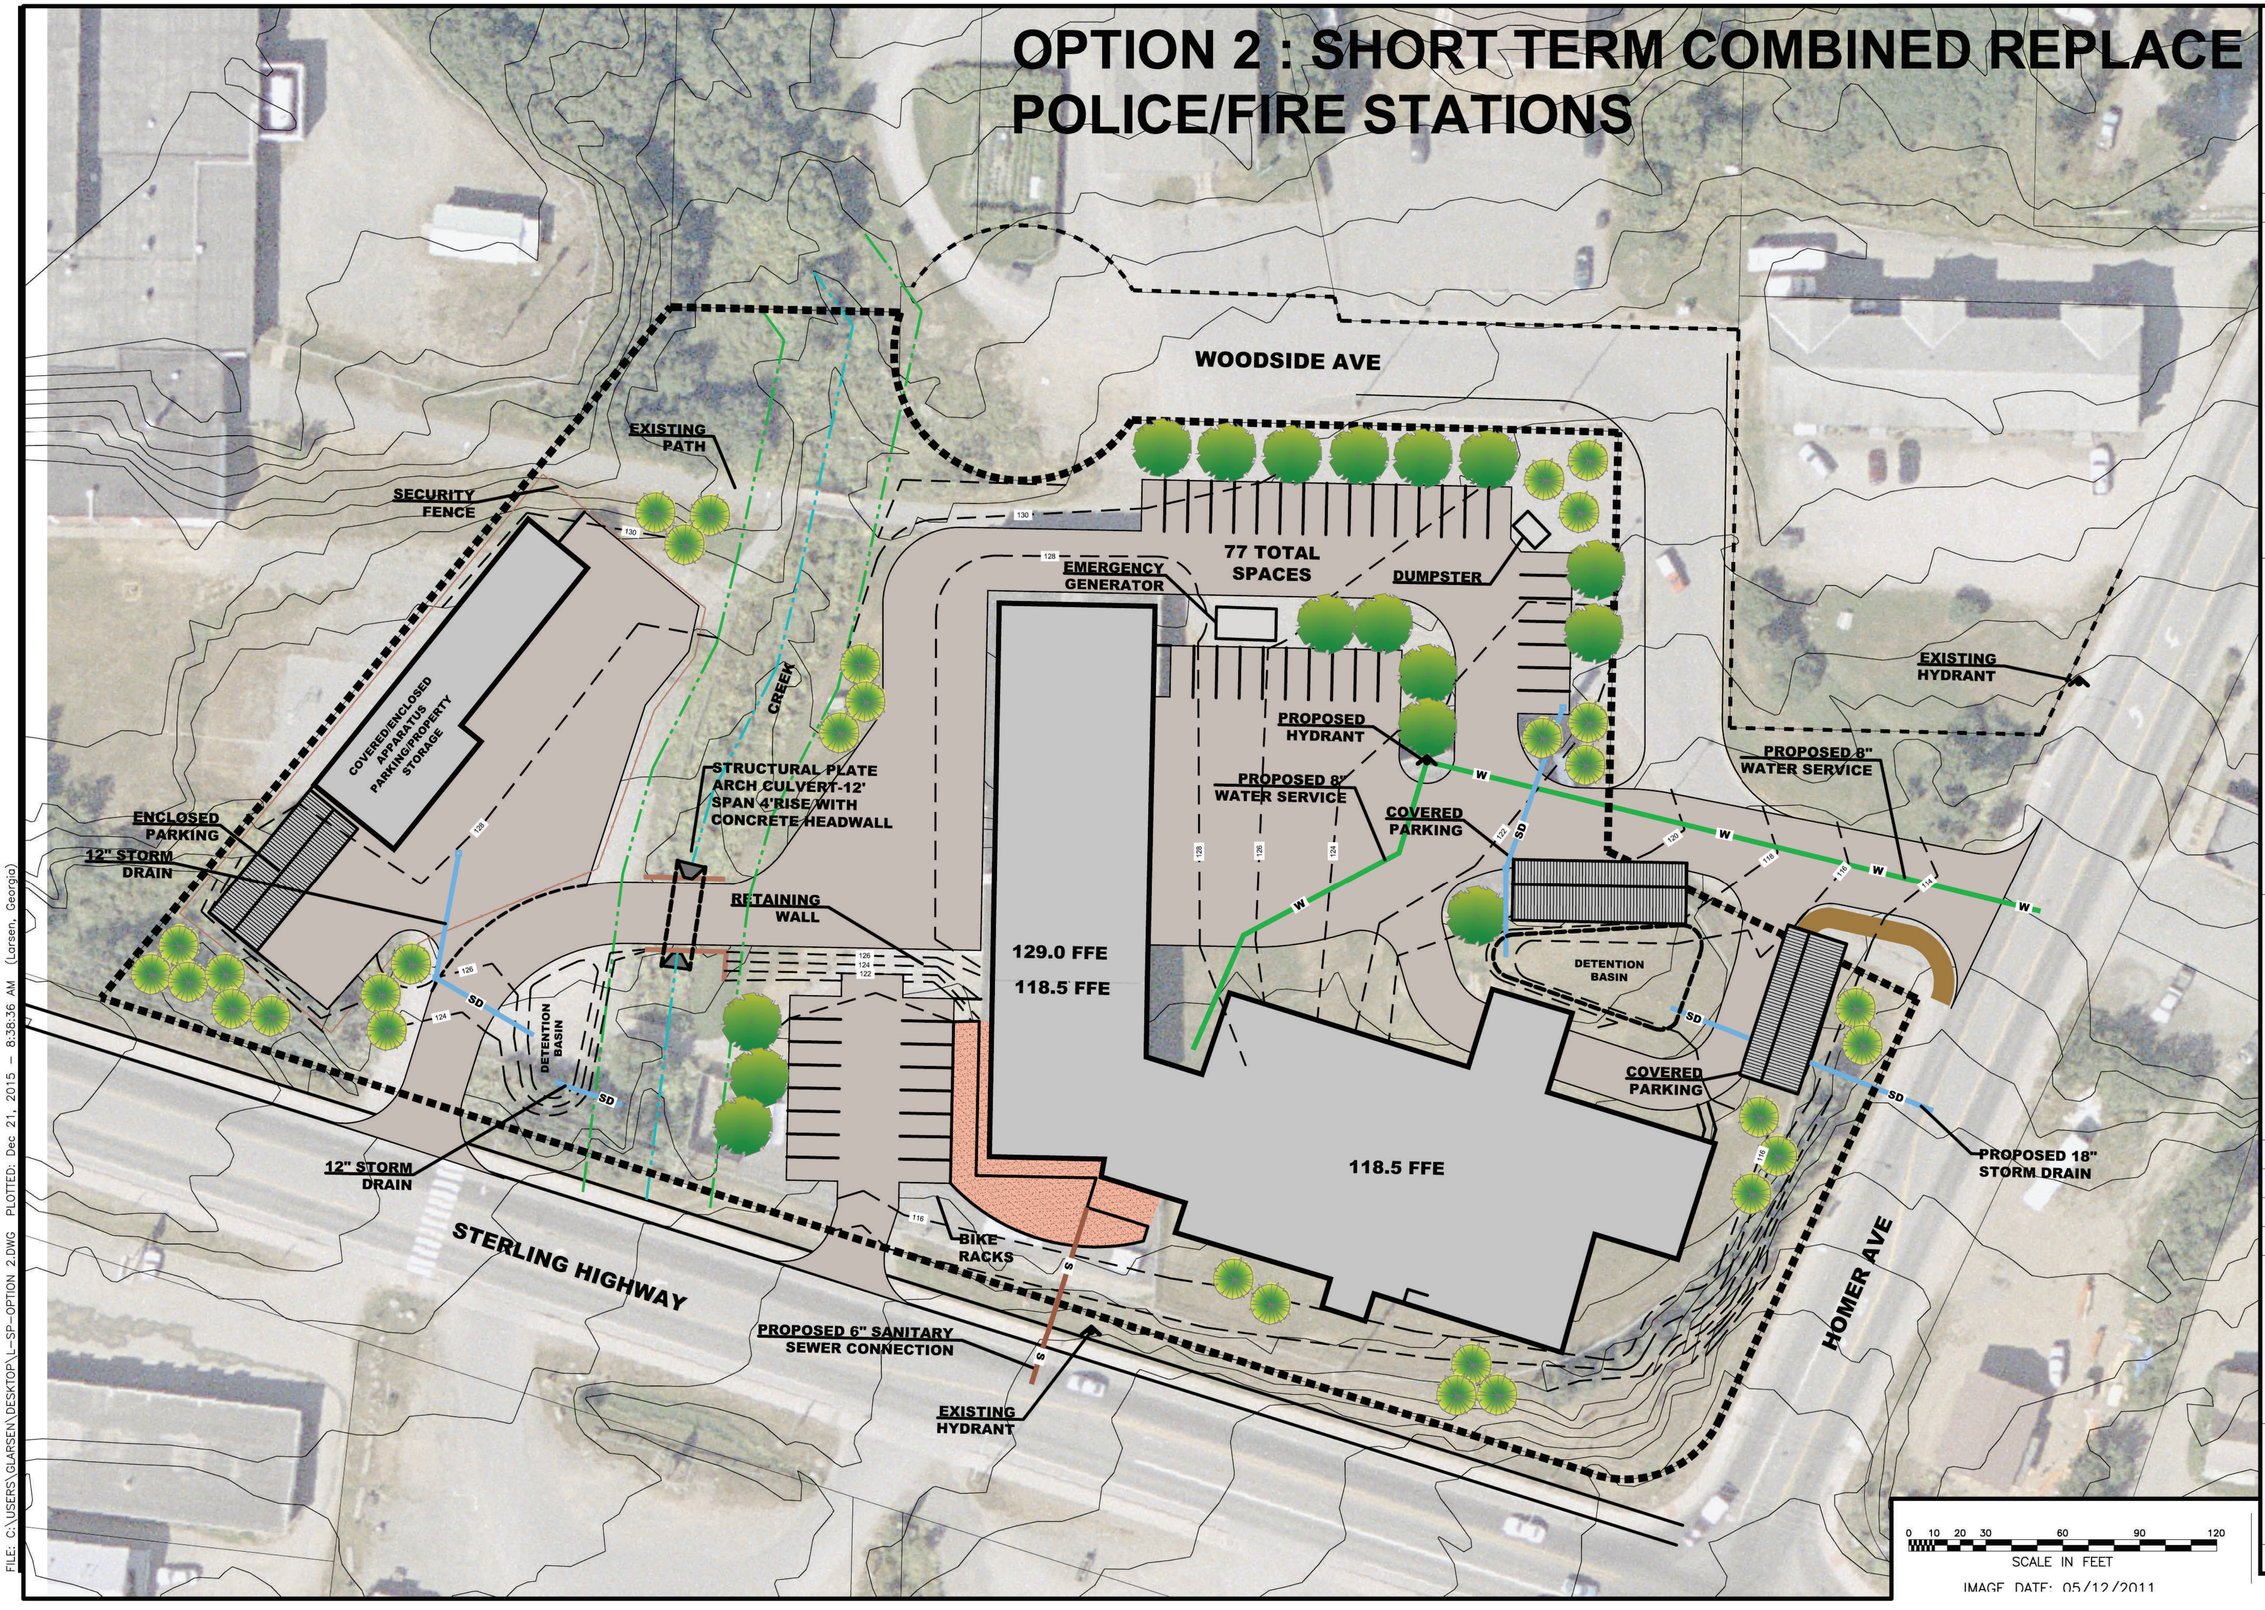

0 10 20 30 60 90 120
SCALE IN FEET
IMAGE DATE: 05/12/2011

FILE: C:\USERS\GLARSEN\DESKTOP\L-SP-OPTION 2.DWG PLOTTED: Dec 21, 2015 - 8:38:36 AM (Larsen, Georgia)

REVISIONS

No.	Date	Revision	By

Date Stamped:

Stantec
2515 'A' Street
Anchorage, Alaska 99503
Phone: (907) 274-2545
FAX: (907) 258-4653
www.stantec.com

Project:
HOMER PUBLIC SAFETY BUILDING

City of Homer
Homer, Alaska 99603

Project Mgr.	DRS
Drawn	
Checked	
Date	12/17/2015

Sheet Contents:
OPTION 2

Sheet No.:
L1.2

Project Number: 204600234

THIS DRAWING IS HALF-SIZE AT 11"x17"