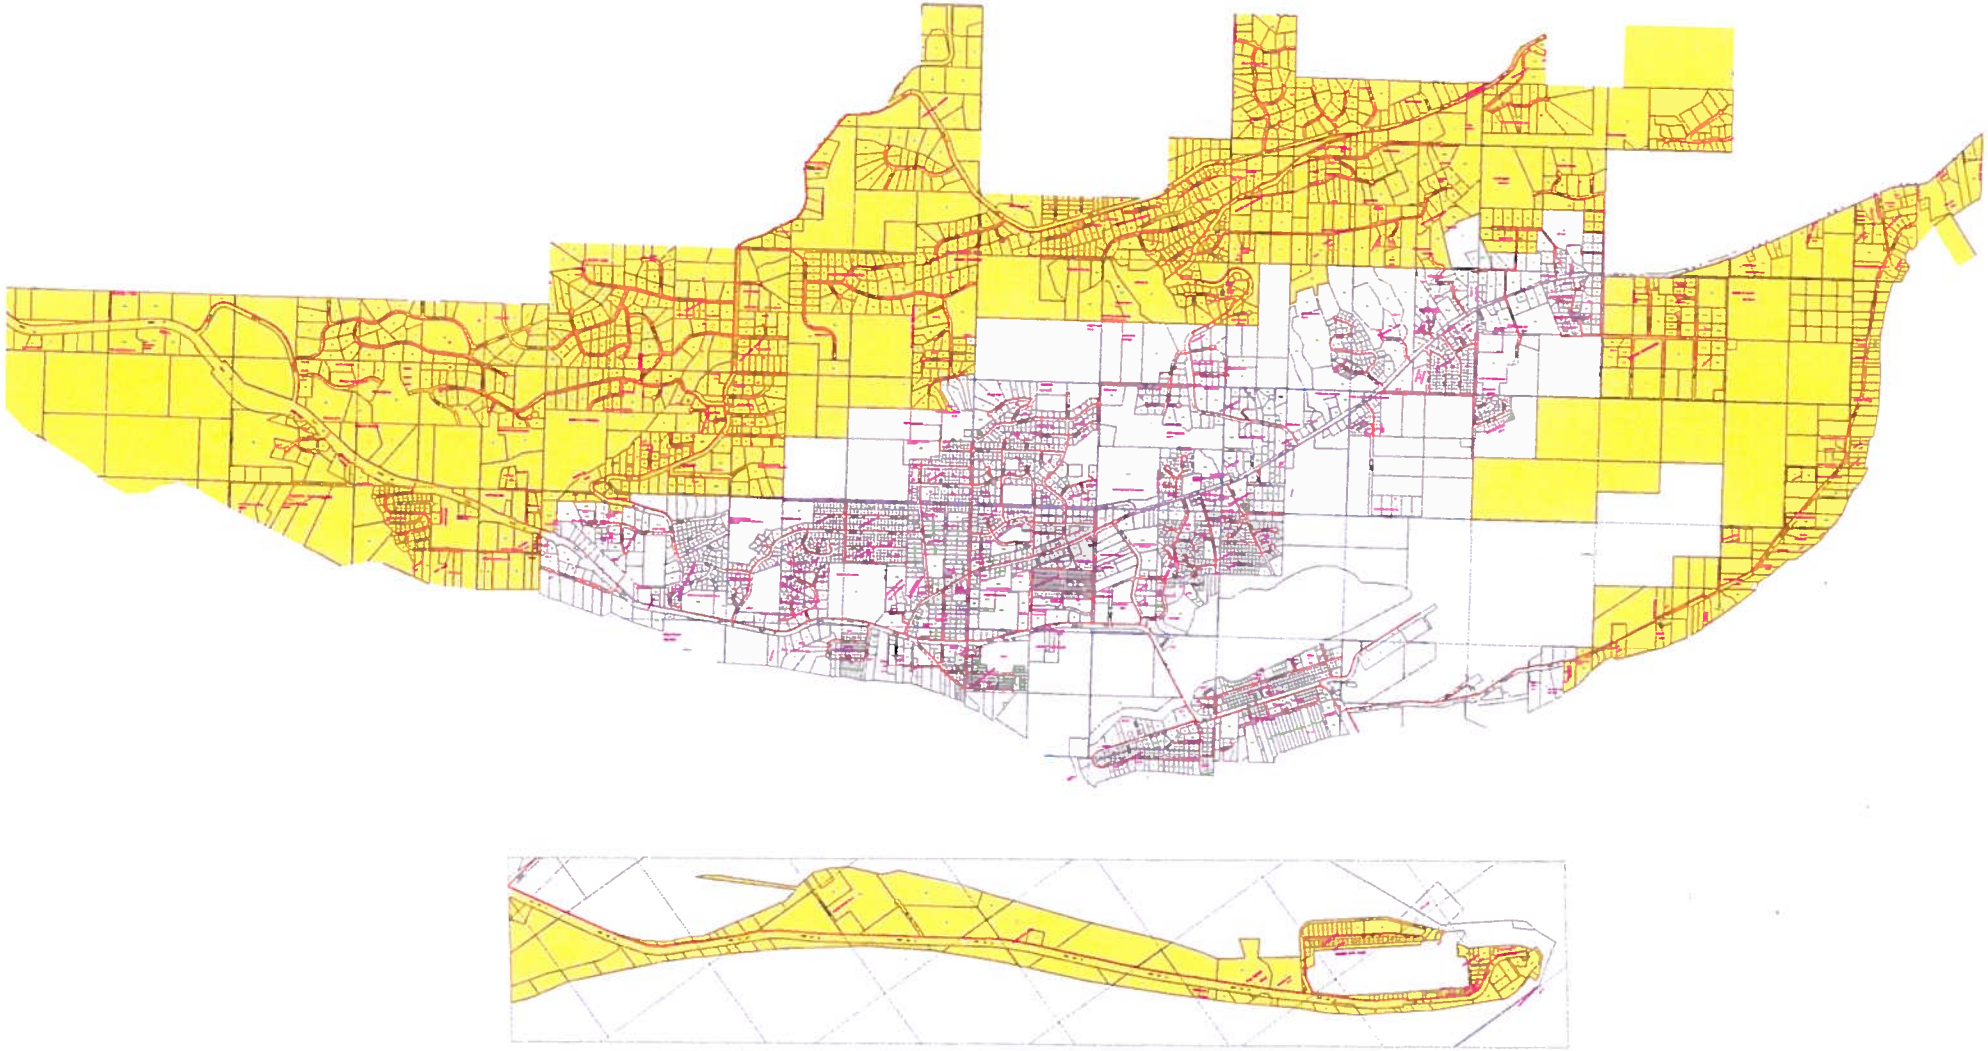

EXHIBIT B

HOMER SPECIAL ASSESSMENT DISTRICT
Gas Distribution Buildout
Date: 09/17/12

2013 CONSTRUCTION
2014 CONSTRUCTION