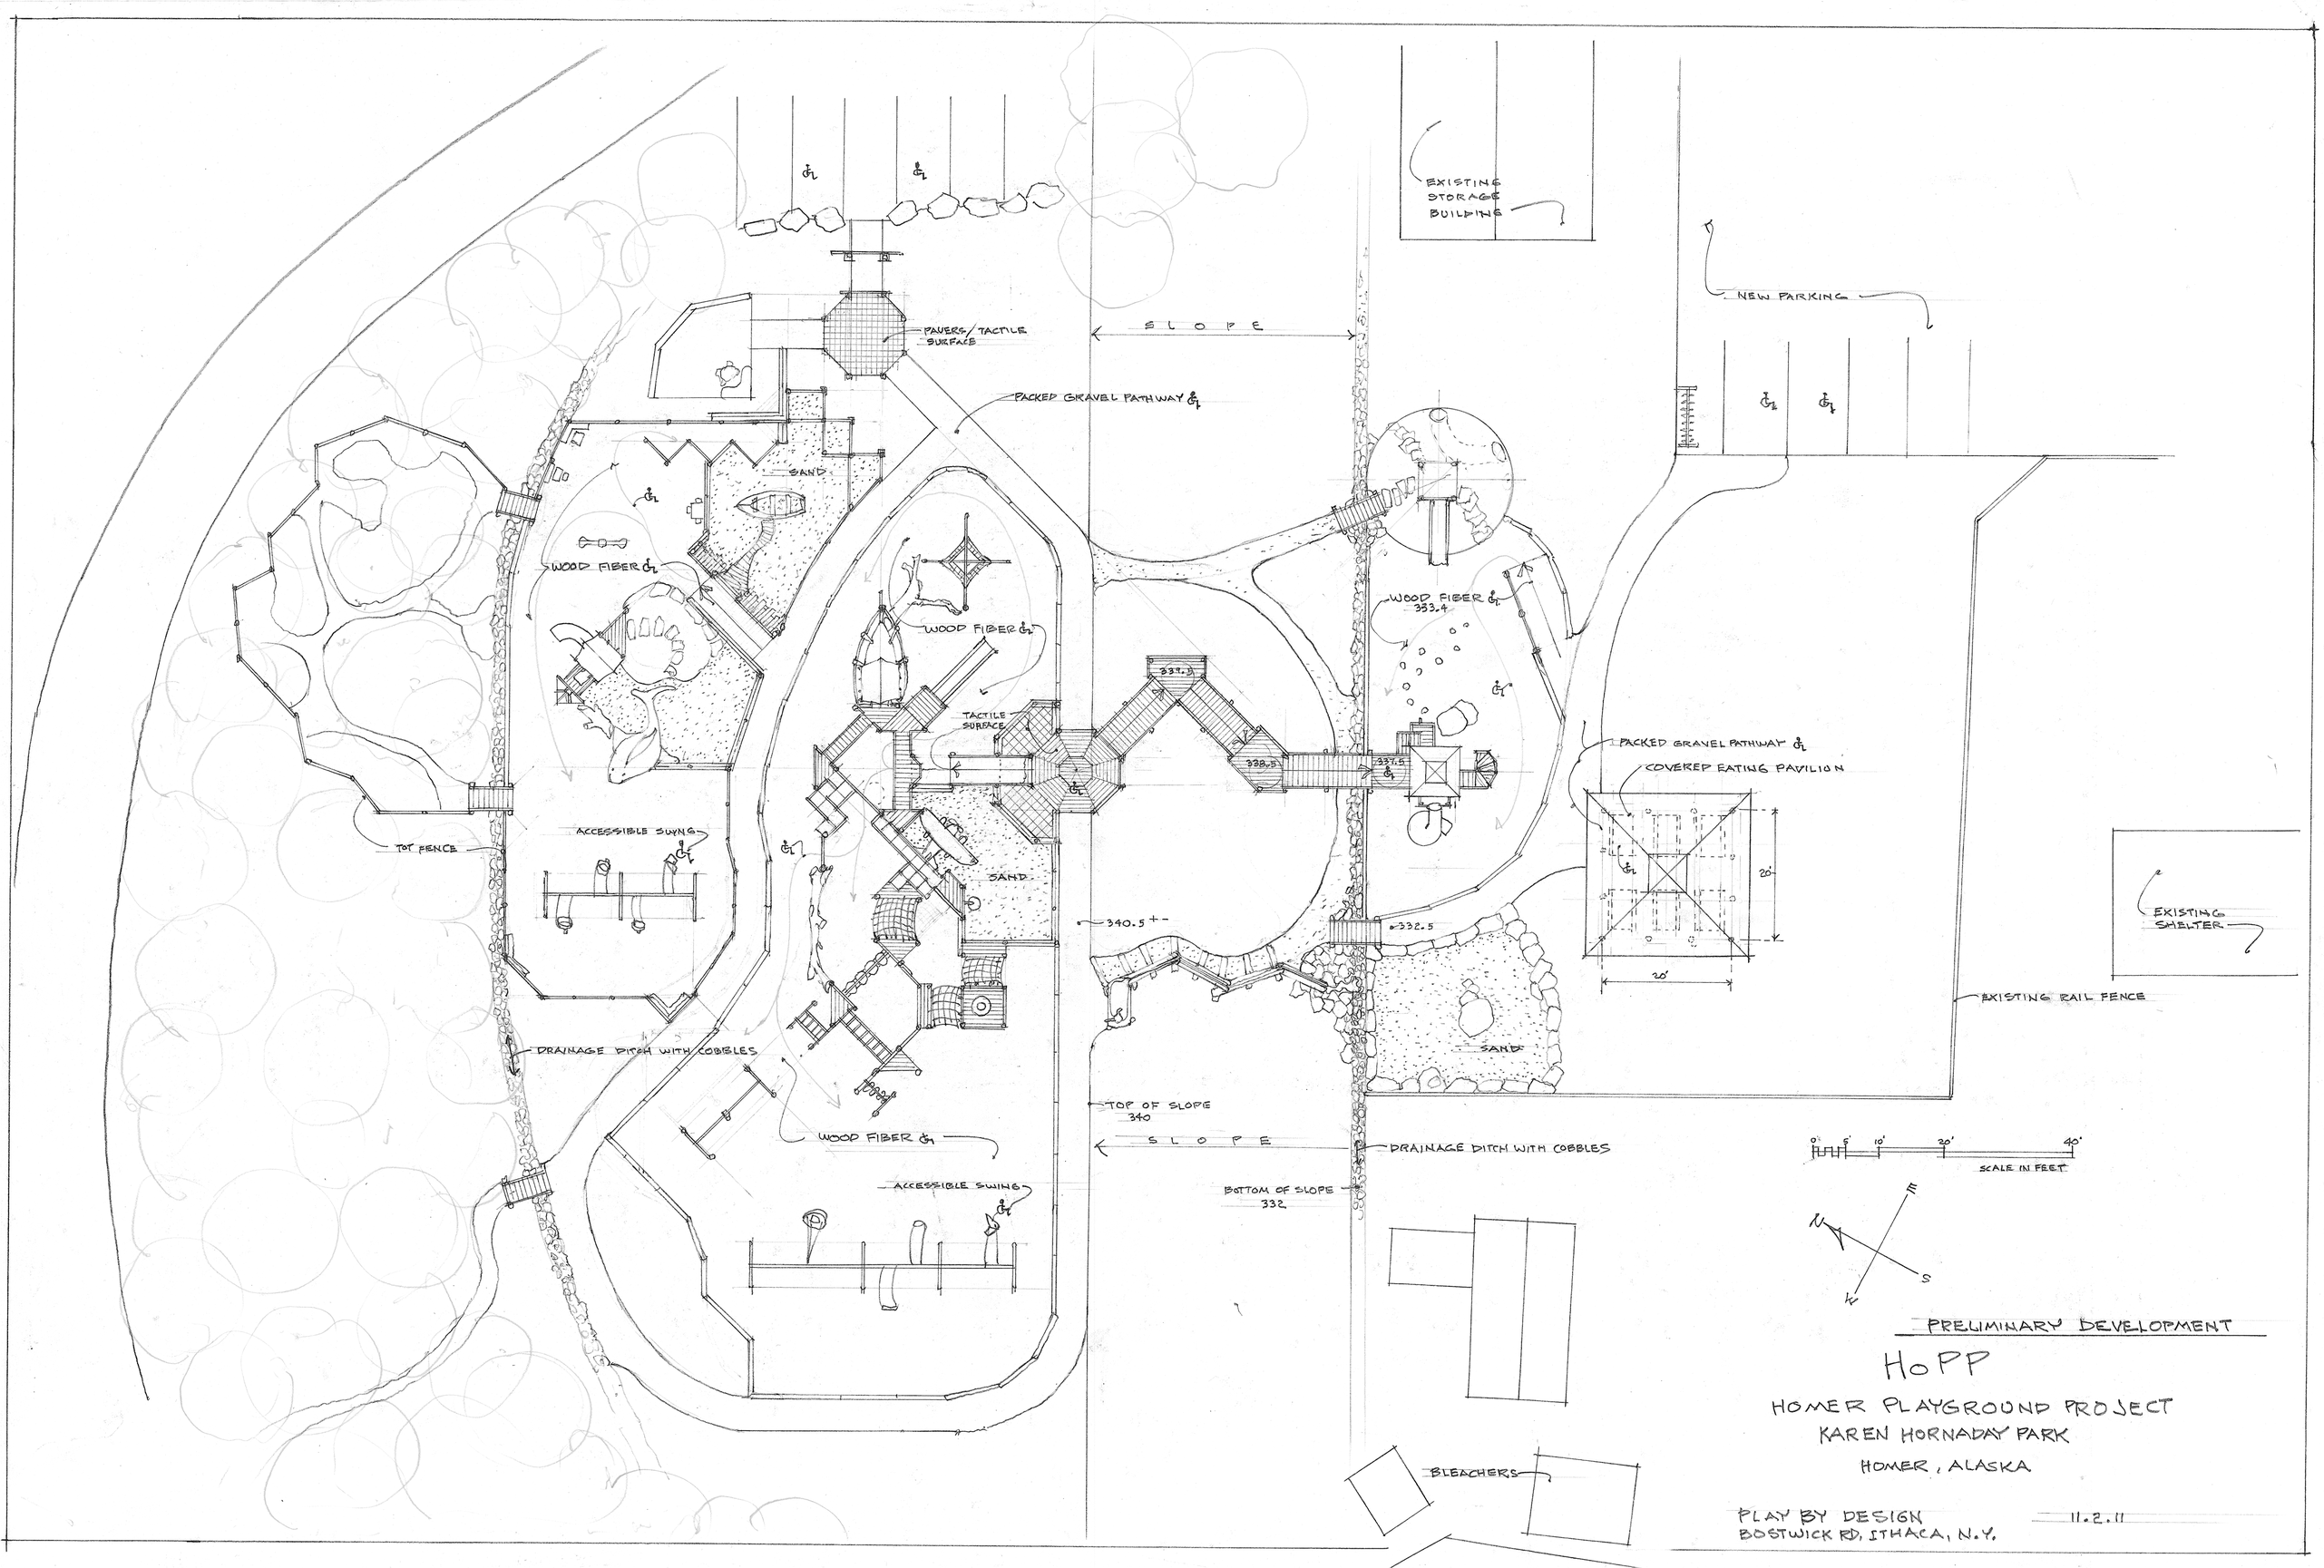
EXISTING STORAGE BUILDING
NEW PARKING
PAVERS/ TACTILE SURFACE
SLOPE
PACKED GRAVEL PATHWAY
SAND
WOOD FIBER
WOOD FIBER
WOOD FIBER
333.4
337.5
338.5
337.5
TACTILE SURFACE
PACKED GRAVEL PATHWAY
COVERED EATING PAVILION
20'
20'
TOT FENCE
ACCESSIBLE SWING
SAND
340.5 +-
332.5
EXISTING SHELTER
EXISTING RAIL FENCE
SAND
DRAINAGE DITCH WITH COBBLES
TOP OF SLOPE
340
SLOPE
DRAINAGE DITCH WITH COBBLES
WOOD FIBER
ACCESSIBLE SWING
BOTTOM OF SLOPE
332
0' 5' 10' 20' 40'
SCALE IN FEET
N
E
S
W
BLEACHERS
PRELIMINARY DEVELOPMENT
HoPP
HOMER PLAYGROUND PROJECT
KAREN HORNADAY PARK
HOMER, ALASKA
PLAY BY DESIGN
BOSTWICK RD, ITHACA, N.Y.
11.2.11