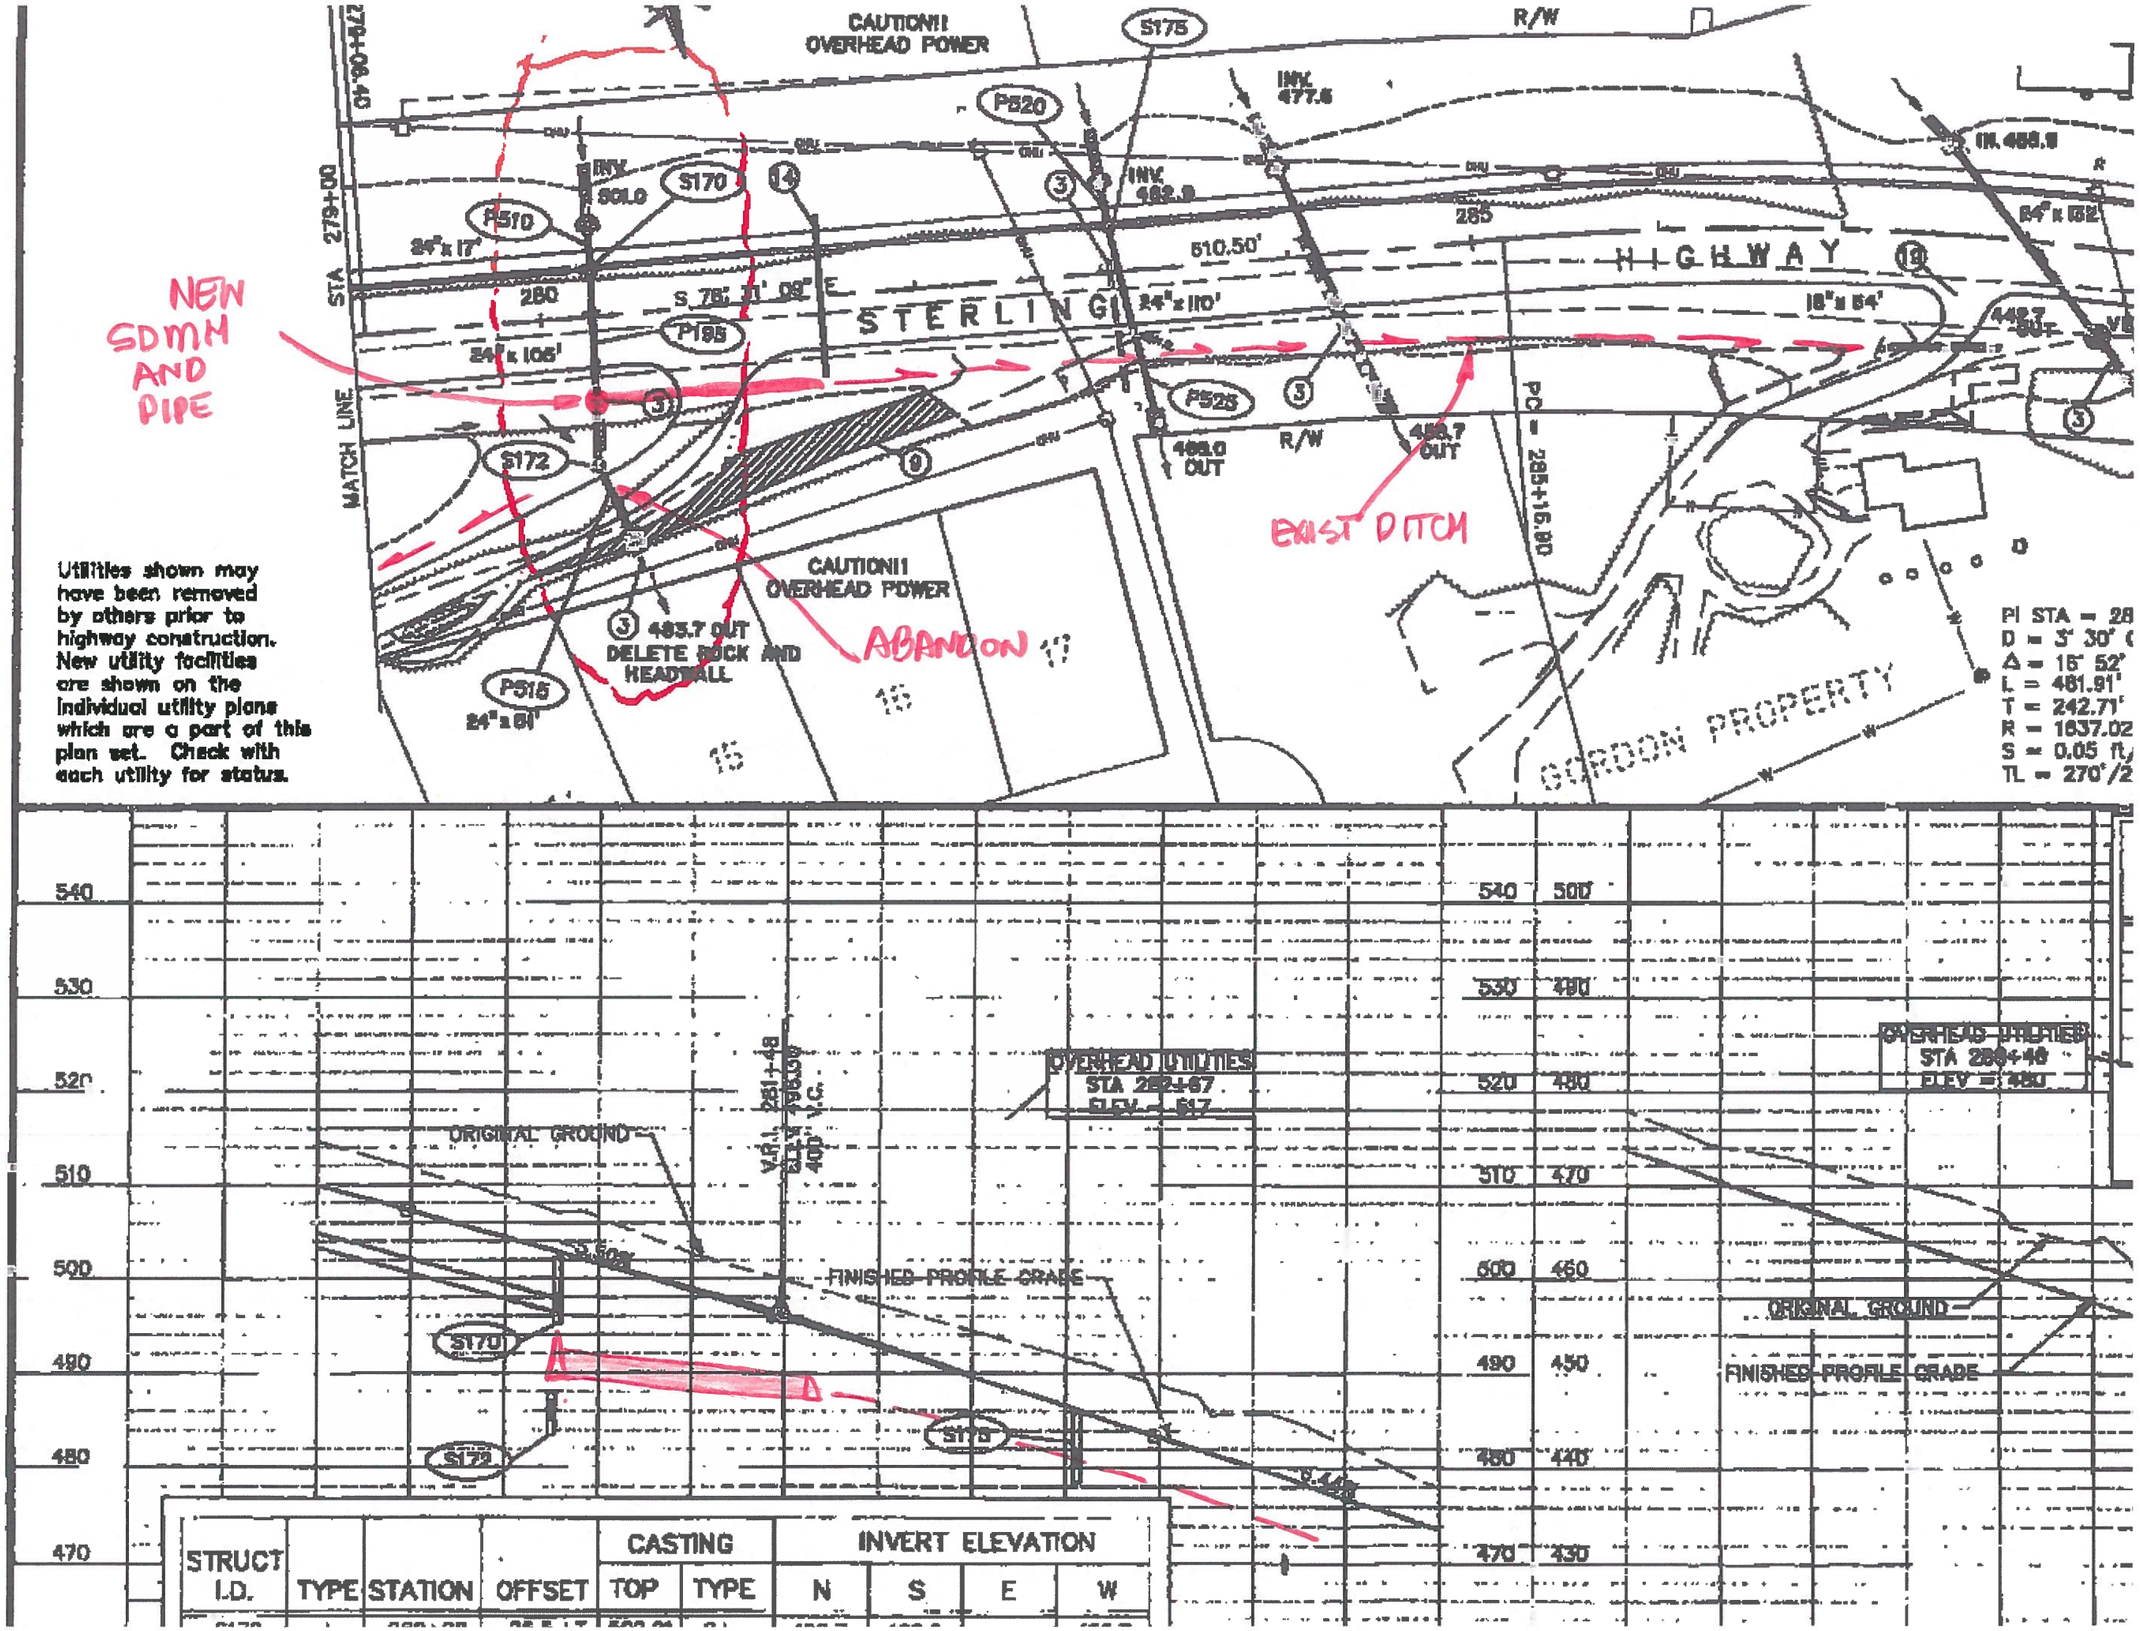

STRUCT I.D.	TYPE	STATION	OFFSET	CASTING TOP	CASTING TYPE	INVERT ELEVATION N	INVERT ELEVATION S	INVERT ELEVATION E	INVERT ELEVATION W